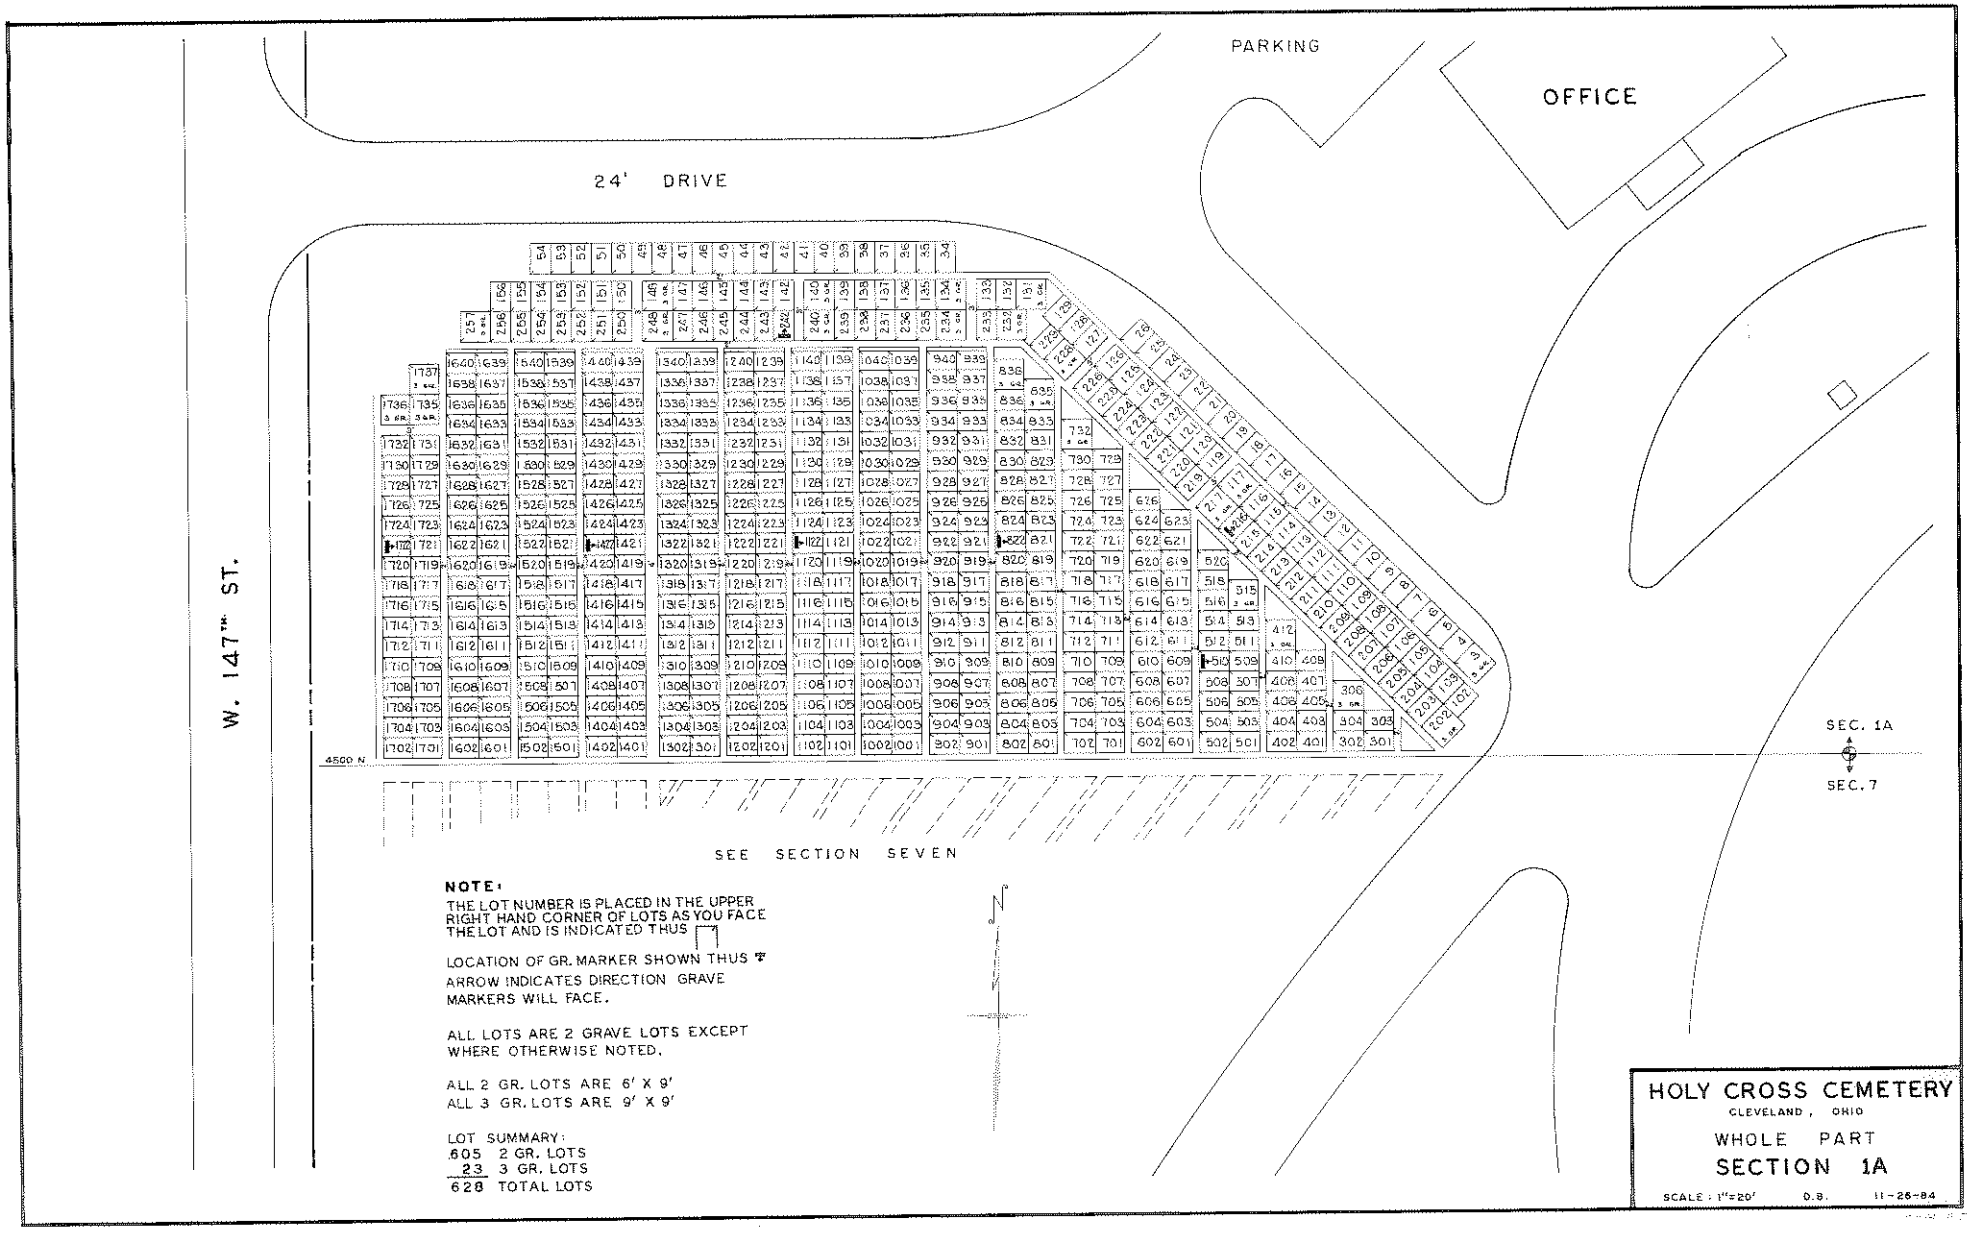
PARKING
OFFICE
24' DRIVE
W. 147TH ST.
4500 N
SEC. 1A
SEC. 7
SEE SECTION SEVEN
NOTE:
THE LOT NUMBER IS PLACED IN THE UPPER RIGHT HAND CORNER OF LOTS AS YOU FACE THE LOT AND IS INDICATED THUS
LOCATION OF GR. MARKER SHOWN THUS
ARROW INDICATES DIRECTION GRAVE MARKERS WILL FACE.
ALL LOTS ARE 2 GRAVE LOTS EXCEPT WHERE OTHERWISE NOTED.
ALL 2 GR. LOTS ARE 6' X 9'
ALL 3 GR. LOTS ARE 9' X 9'
LOT SUMMARY:
605 2 GR. LOTS
23 3 GR. LOTS
628 TOTAL LOTS
HOLY CROSS CEMETERY
CLEVELAND, OHIO
WHOLE PART
SECTION 1A
SCALE: 1"=20'
D.B.
11-26-84